

FLOORPLAN ADDRESS:

9 Neville St
York
YO31 8NP

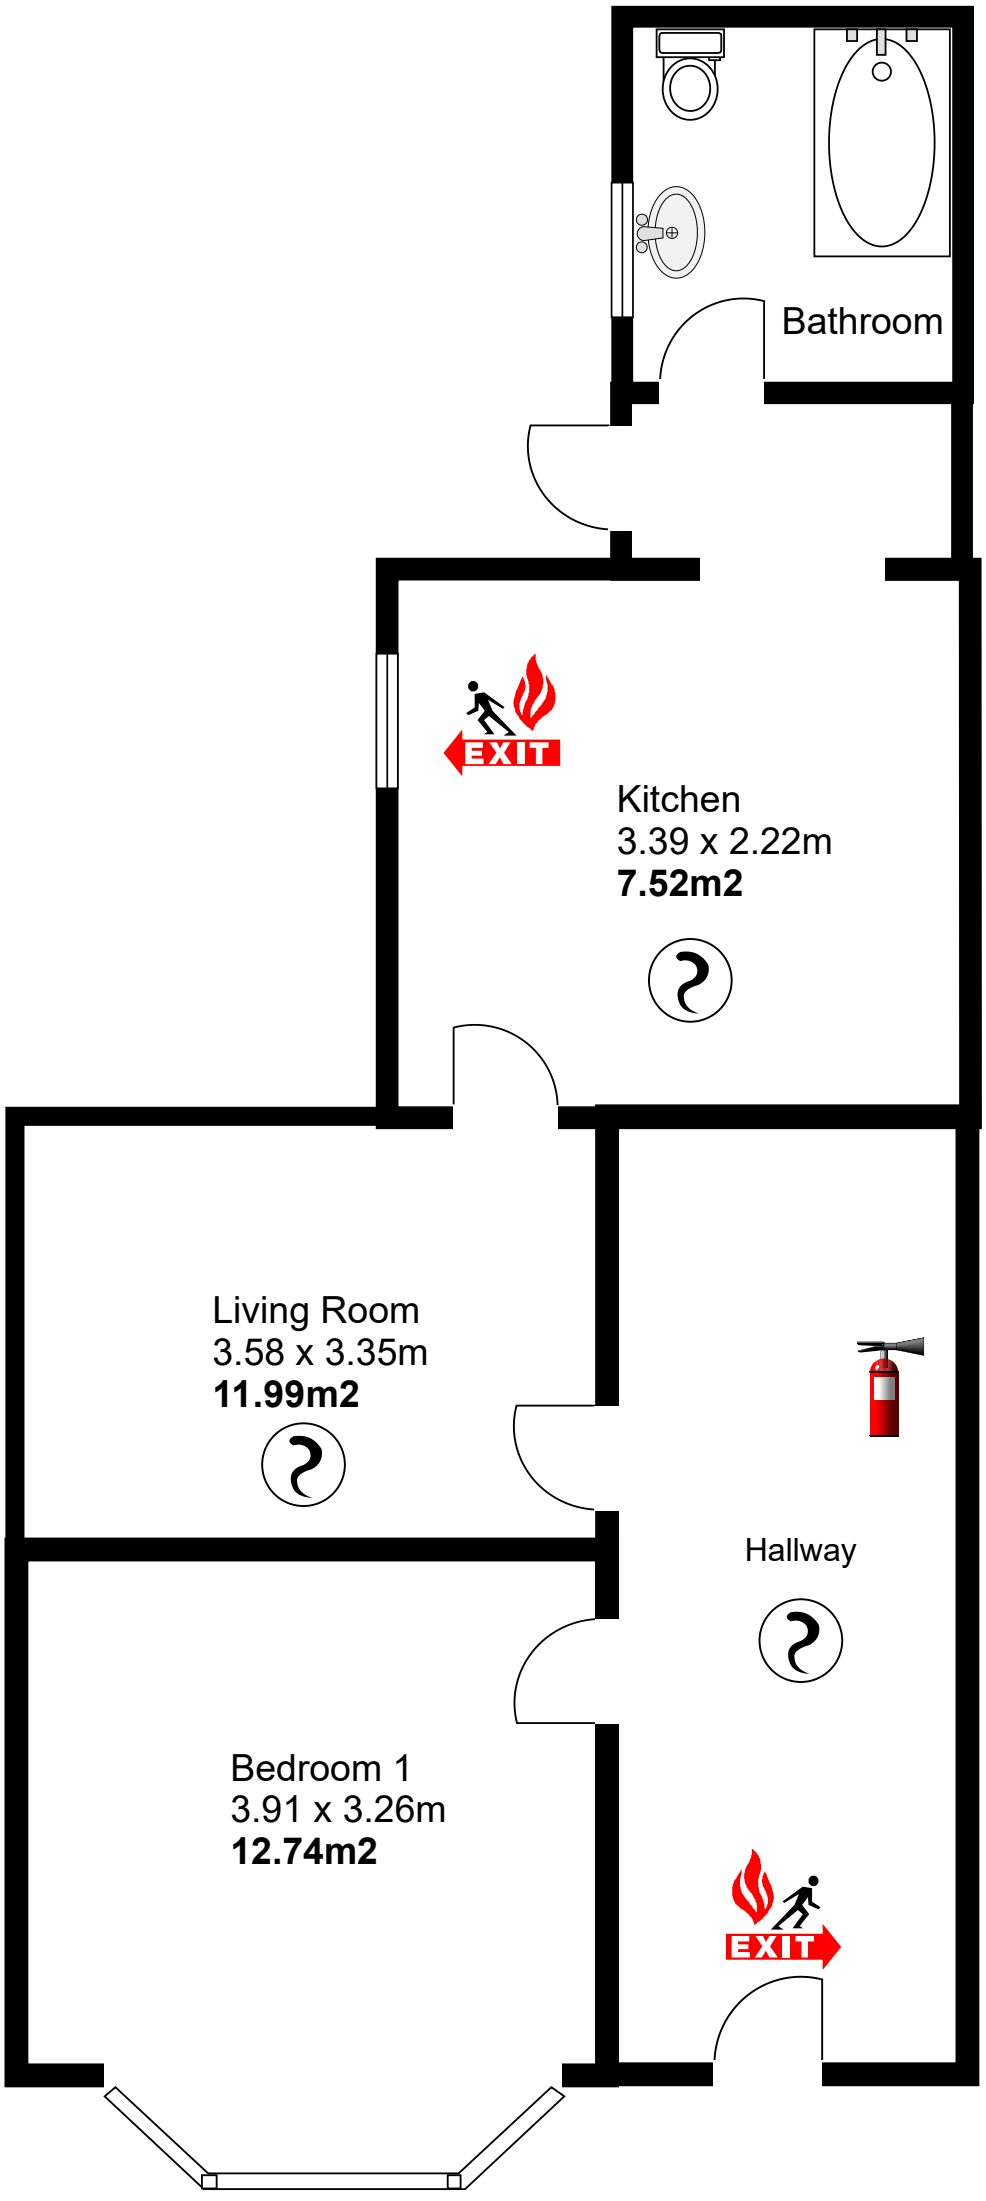

GROUND FLOOR

FIRST FLOOR

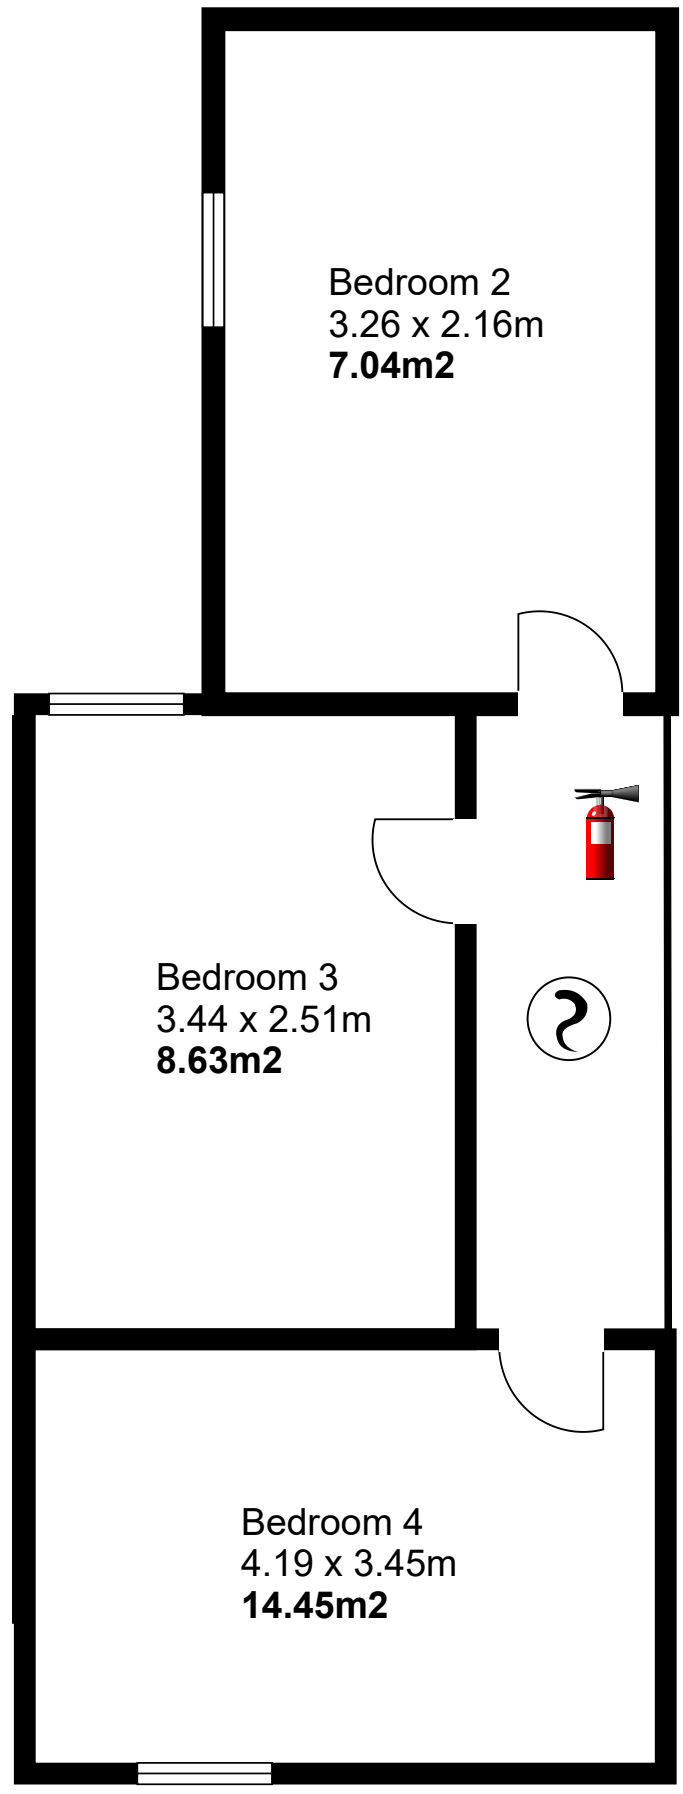

Site: **9 Neville St York YO31 8NP**	Drawing:	Project	Drawn:	Notes:	
Title	Scale:	Date:	Rev:		